APPENDIX A

NOTE:

CITY OF SAN JOSE STANDARD:
TWO-LANE ROADWAY PER LANE WIDTH = 5.49 (18')

SYMBOL INDEX:

RAILROAD GATE
RAILROAD FLASHERS
TRAFFIC SIGNALS
ADA TACTILE WARNING BAND

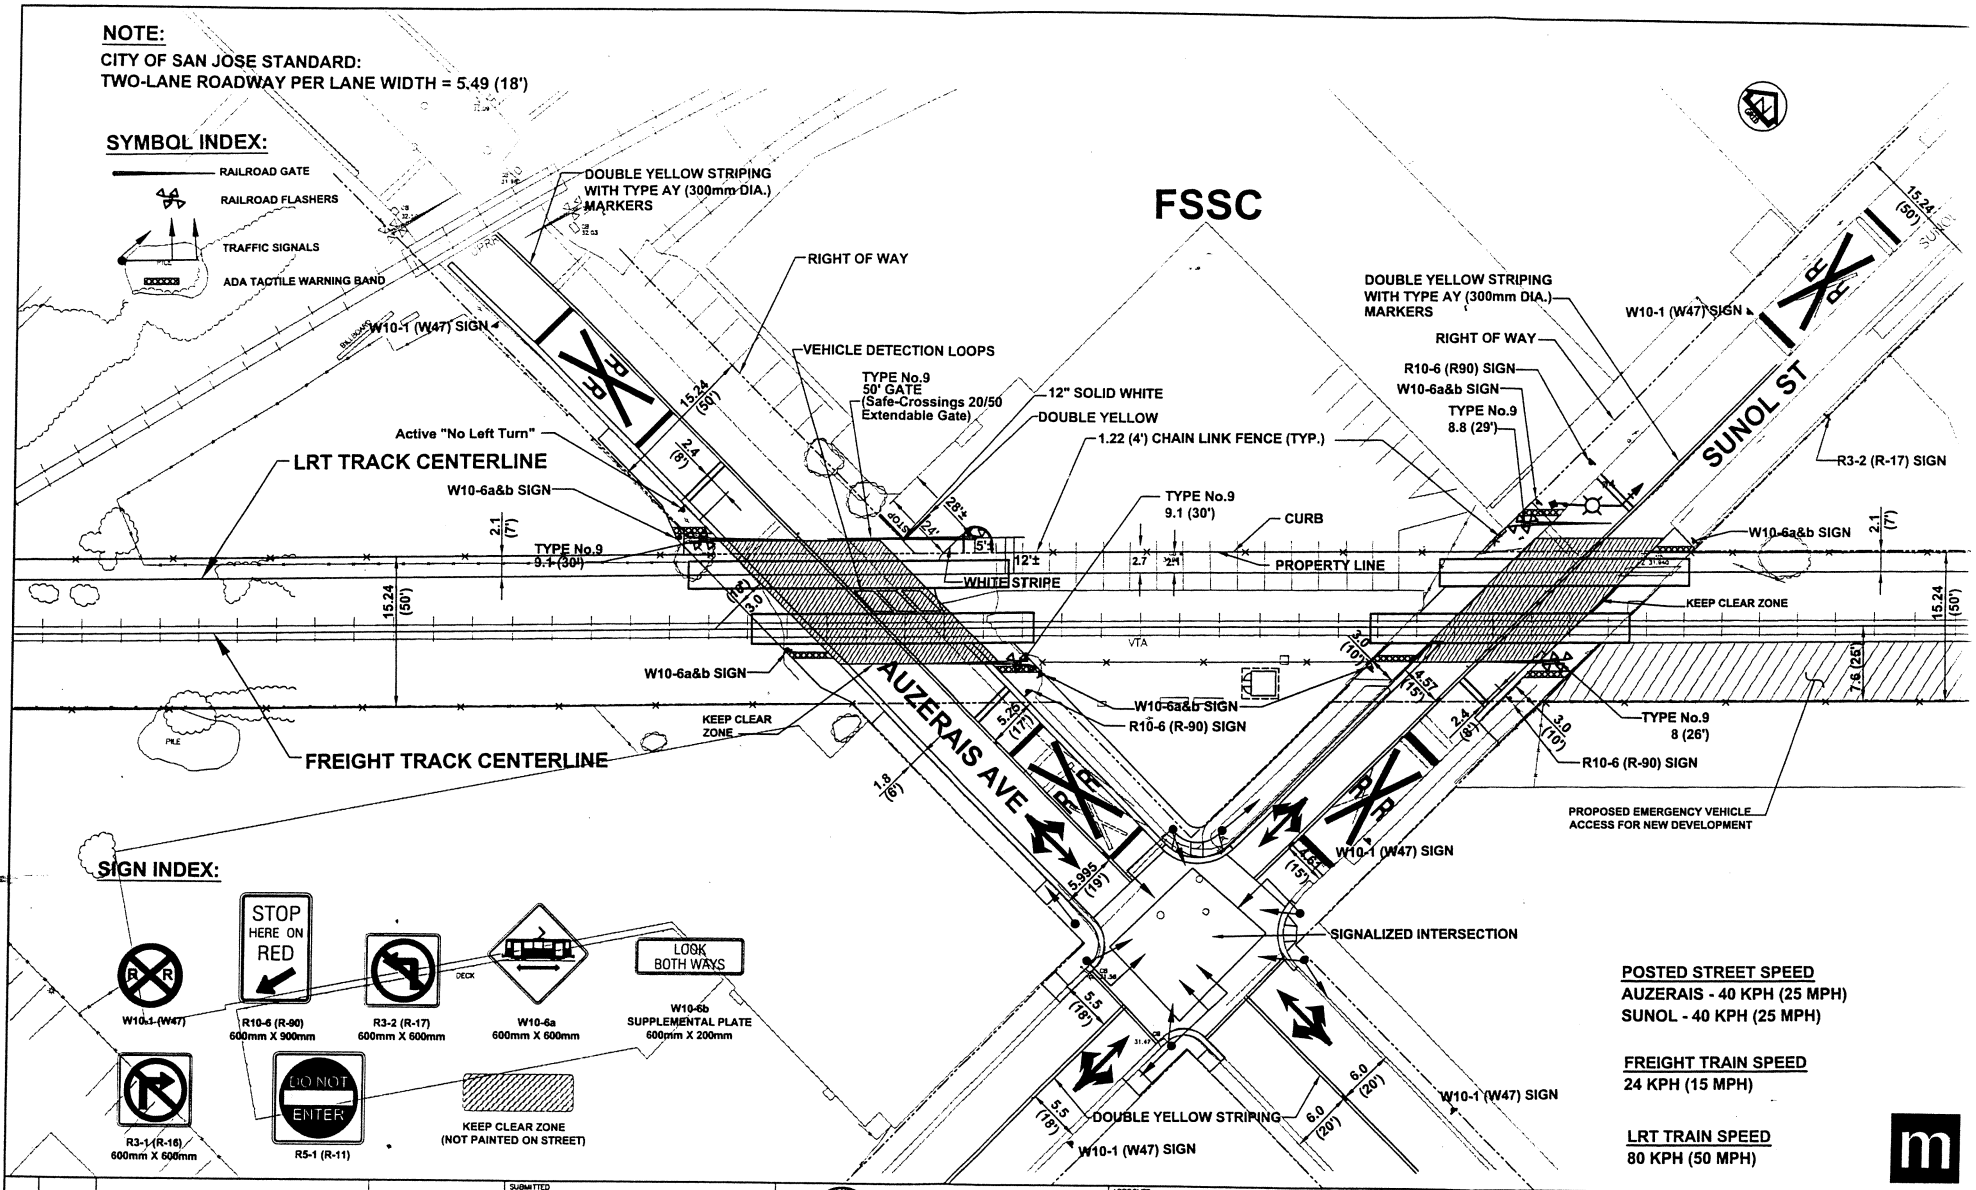

SIGN INDEX:

POSTED STREET SPEED
AUZERAIS - 40 KPH (25 MPH)
SUNOL - 40 KPH (25 MPH)

FREIGHT TRAIN SPEED
24 KPH (15 MPH)

LRT TRAIN SPEED
80 KPH (50 MPH)

NO.	DATE	REVISIONS
	4-25-05	

SUBMITTED
DESIGNED
DRAWN
CHECKED
CADD FILE NAME GDCTI020

Measure B Transportation Improvement Program County of Santa Clara
VTA Santa Clara Valley Transportation Authority

APPROVED
Vasona General Design Consultant
Parsons Brinckerhoff Quade & Douglas, Inc.
In association with
MK Centennial and Korve Engineering
CADD FILE DATE
SCALE 1:500
PLOT DATE
BOARD APPROVAL DATE

VASONA LIGHT RAIL PROJECT
INTERSECTION CONCEPT PLAN
SUNOL ST / AUZERAIS AVE
REVISED PER RULE 47
PETITION TO MODIFY

SHEET
OF
DRAWING NO.
REVISION
PCA NO.
CONTRACT NO.
FILE LOCATION

FILE: I:\Projects\8981690\dwg\group B\GDCTI020.DWG DWG 01/23/01 at 08:10
XREF: gdcsetup.dwg
XREF: 32MSTD01.dwg
XREF: 32MSTD2.dwg
XREF: 32GMETD1.dwg
XREF: GDCmi01.dwg
XREF: 32Bmsp01.dwg
XREF: Sheet16.dwg
XREF: Sheet40.dwg
XREF: Sheet41.dwg
XREF: ICP_GATES.dwg

APPENDIX B
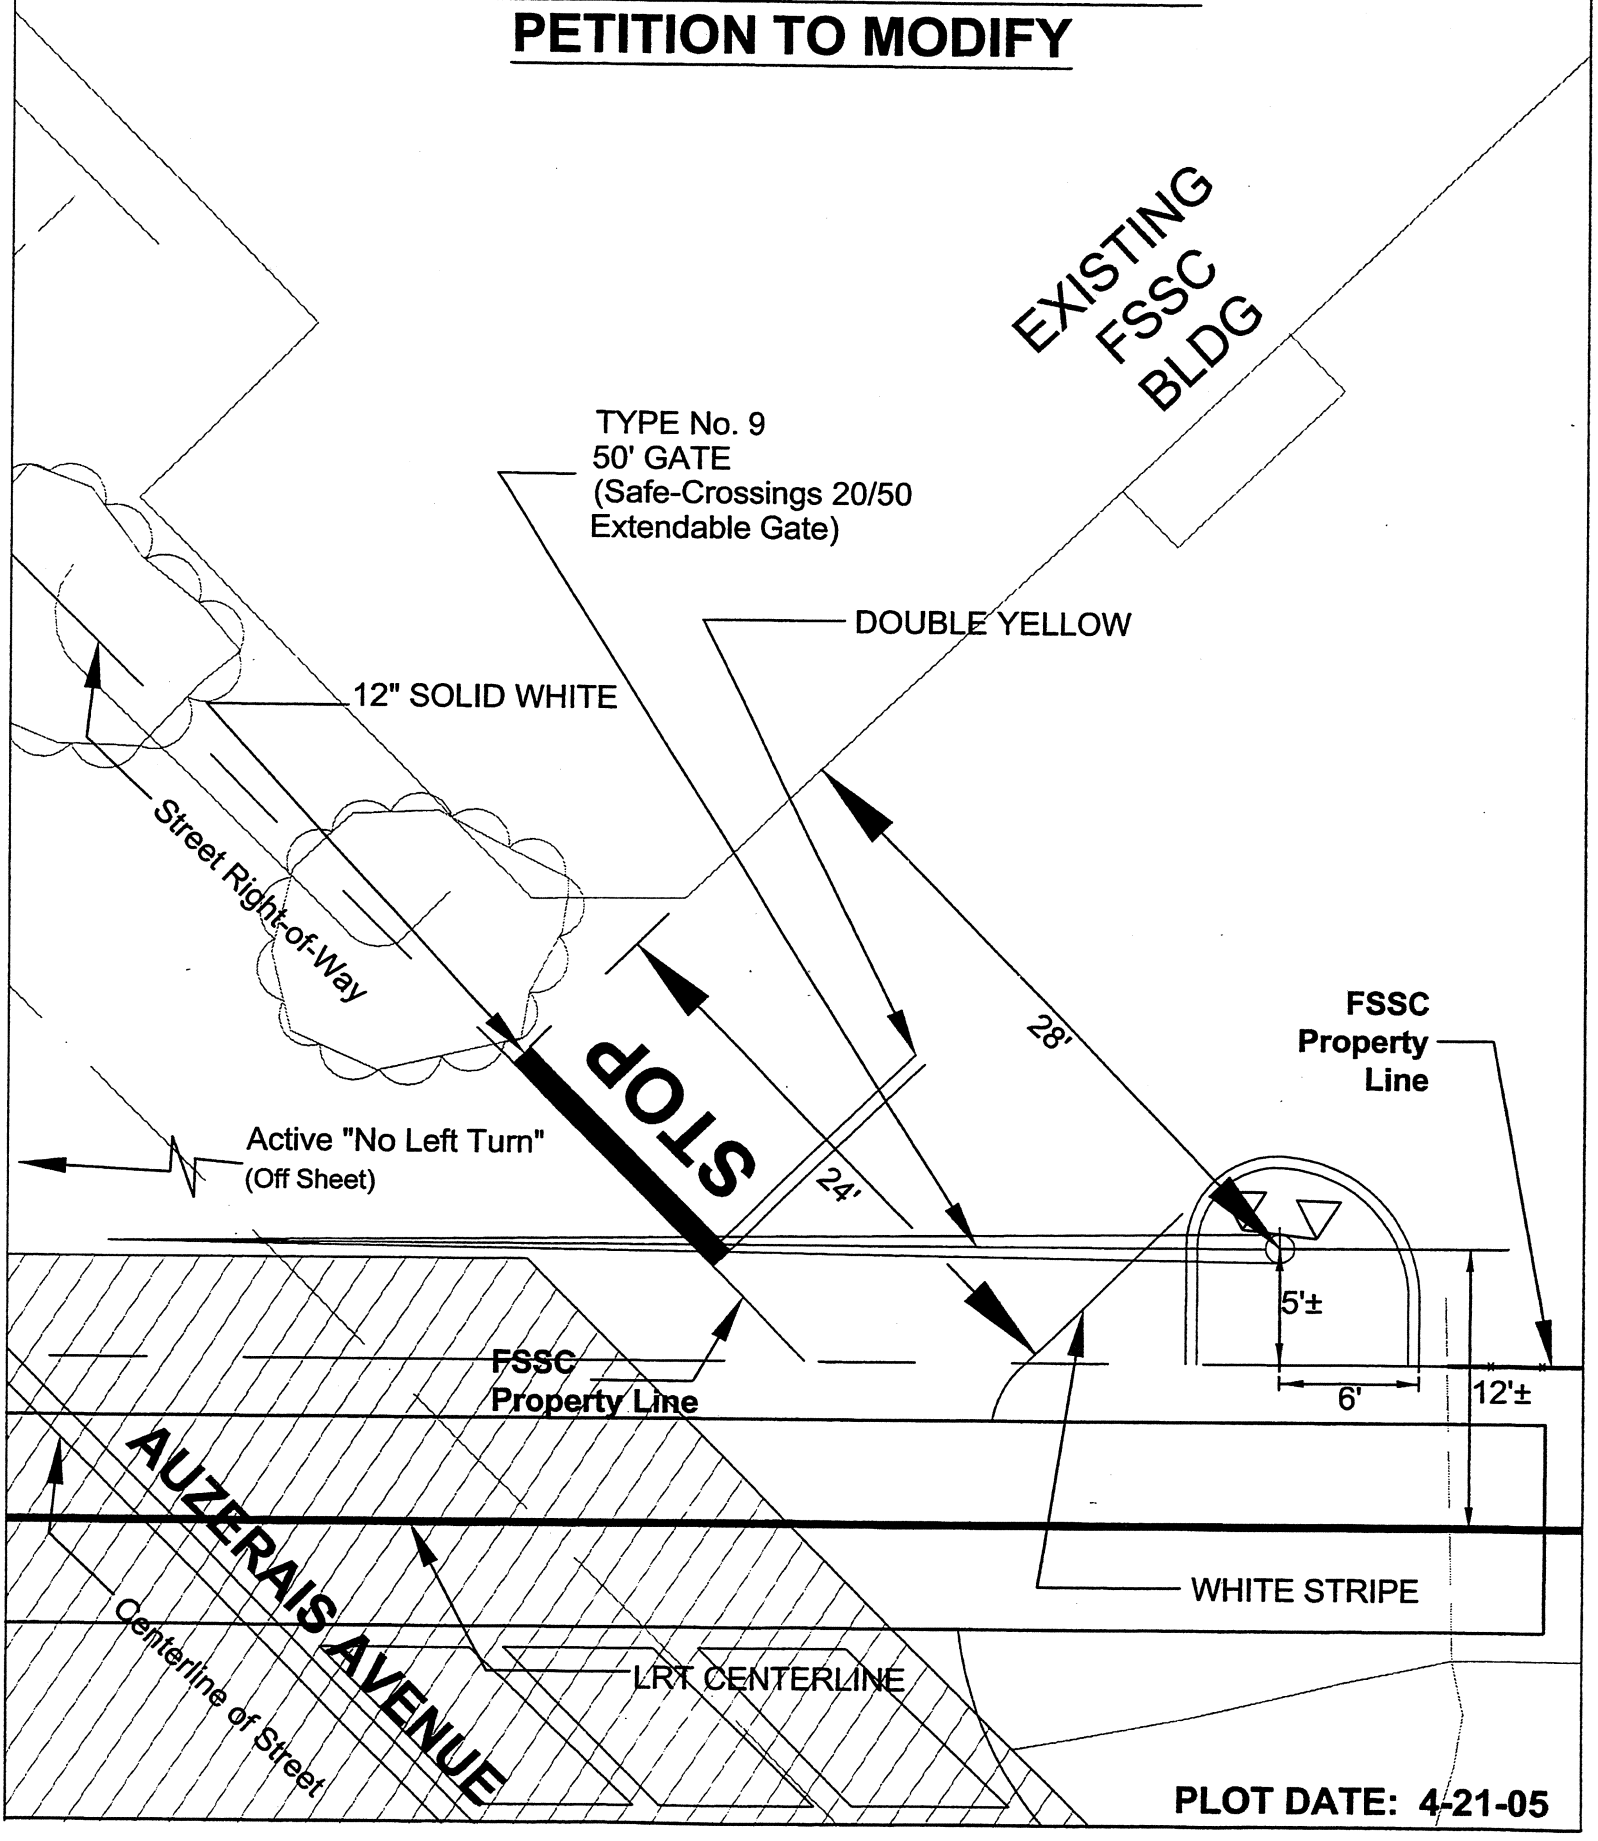
CPUC DECISION 04-11-035
SCVTA FACILITIES ON AUZERAIS INVESTMENT PROPERTY
AUZERAIS AVENUE DRIVEWAY
PETITION TO MODIFY