ATTACHMENT 1

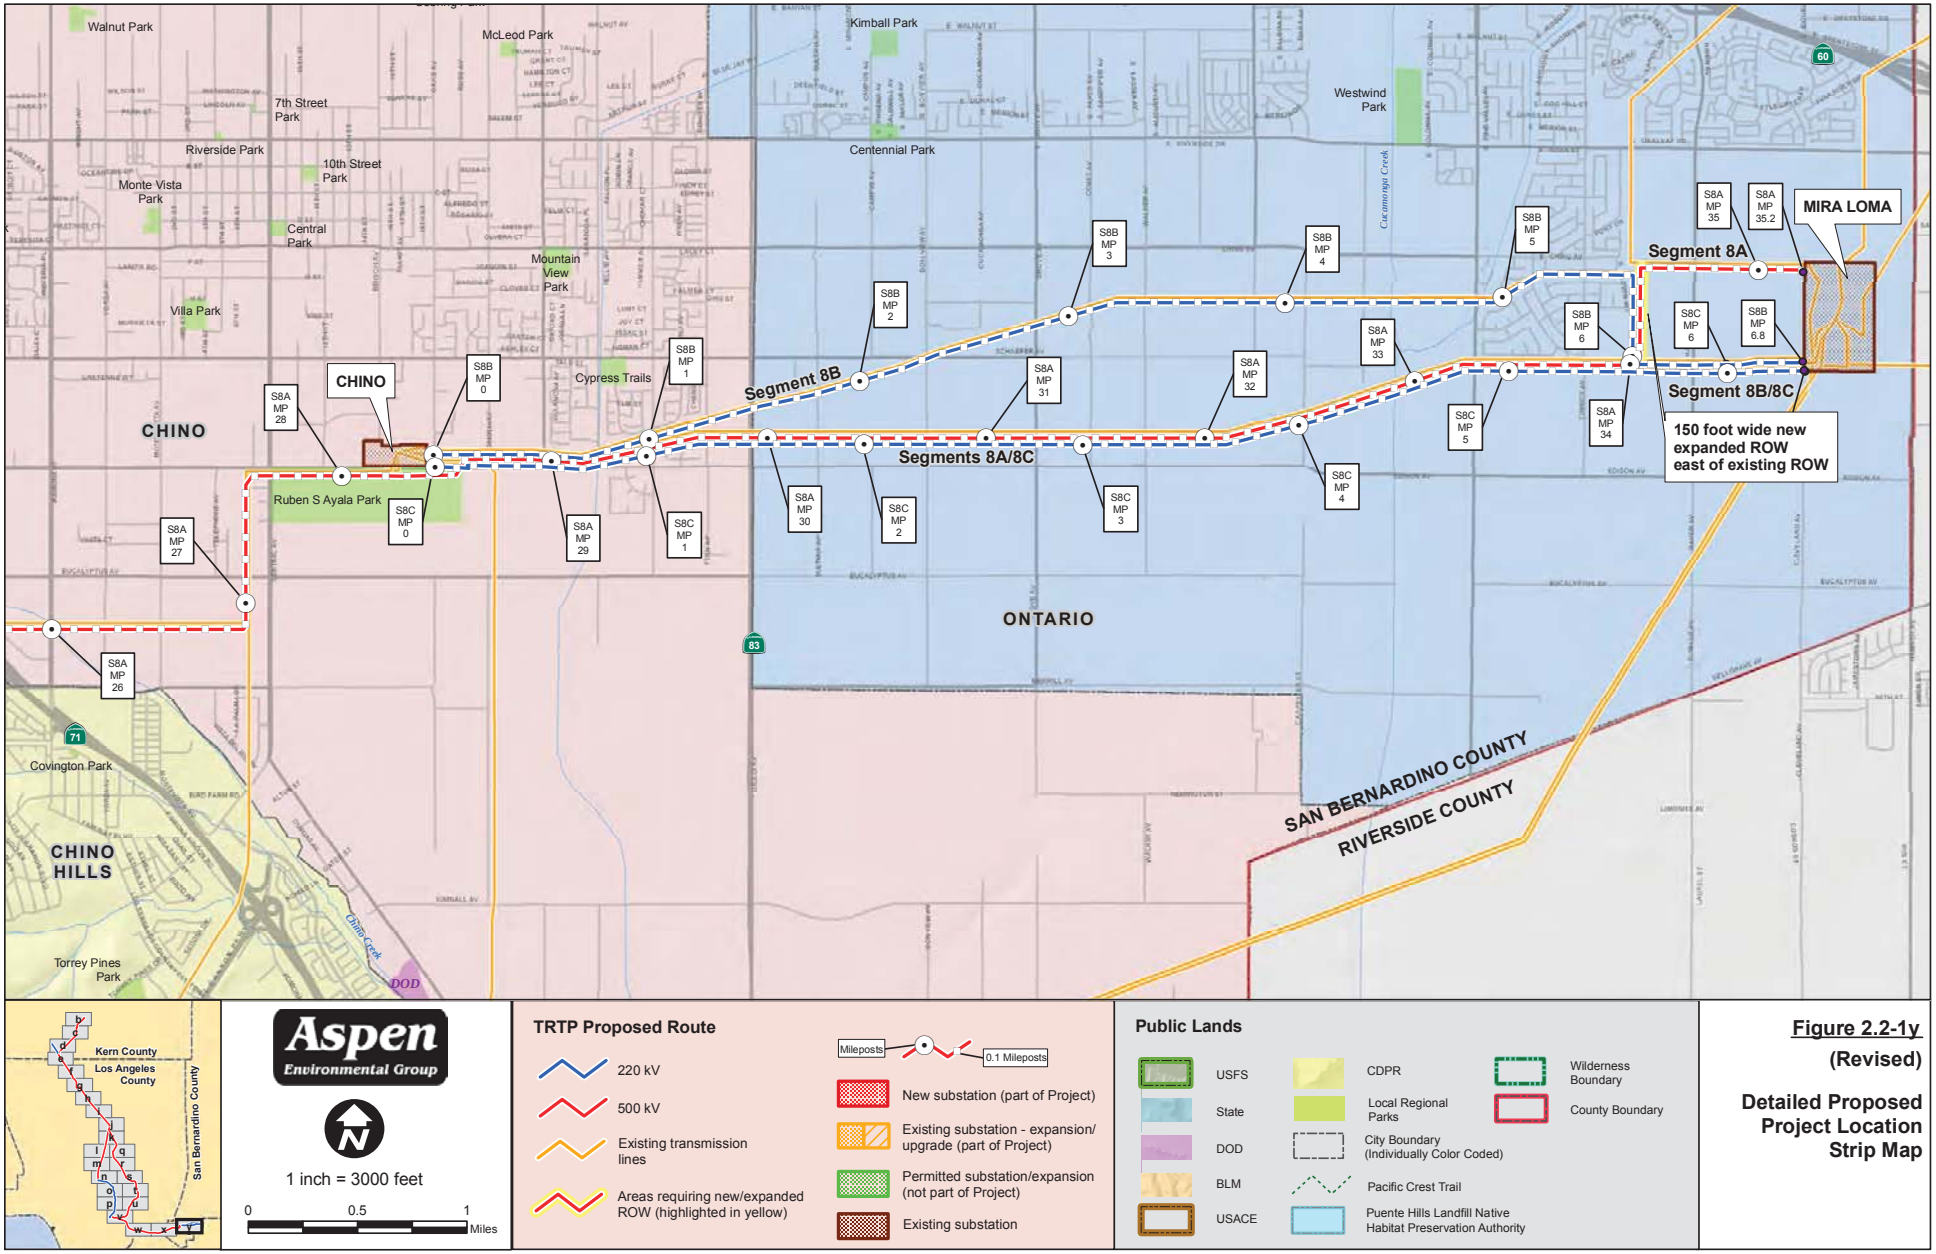

Figure 2.2-1y
(Revised)

Detailed Proposed Project Location Strip Map