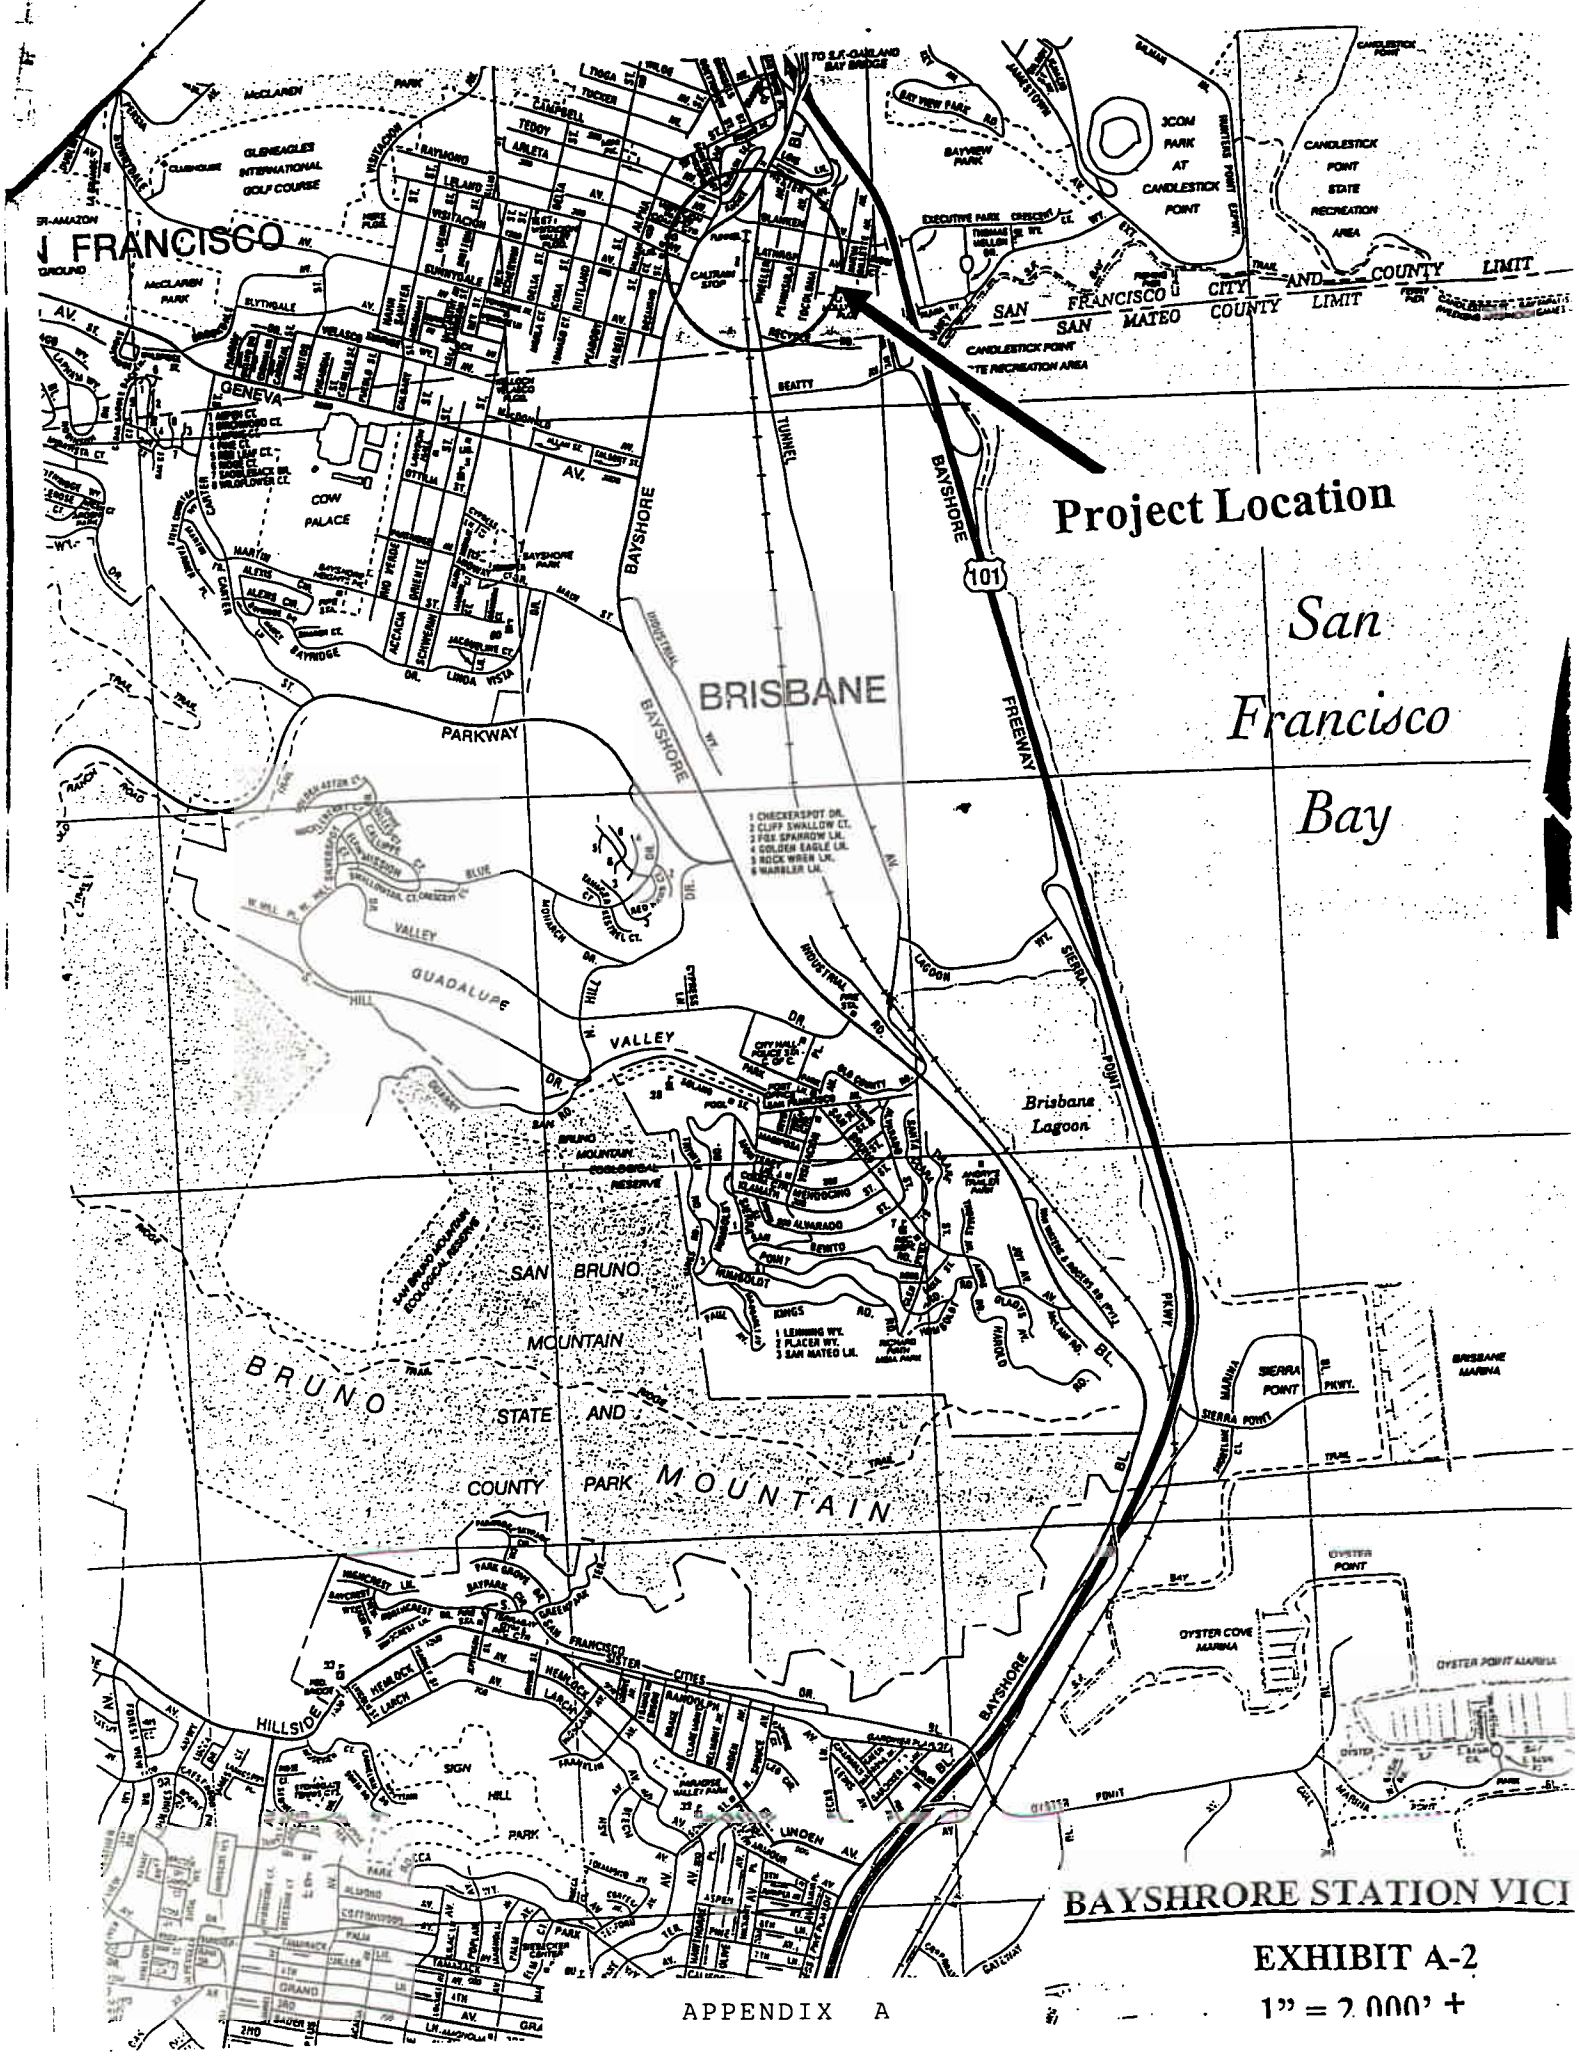

BAYSHRORE STATION VICI

EXHIBIT A-2

1" = 2,000' +

APPENDIX A

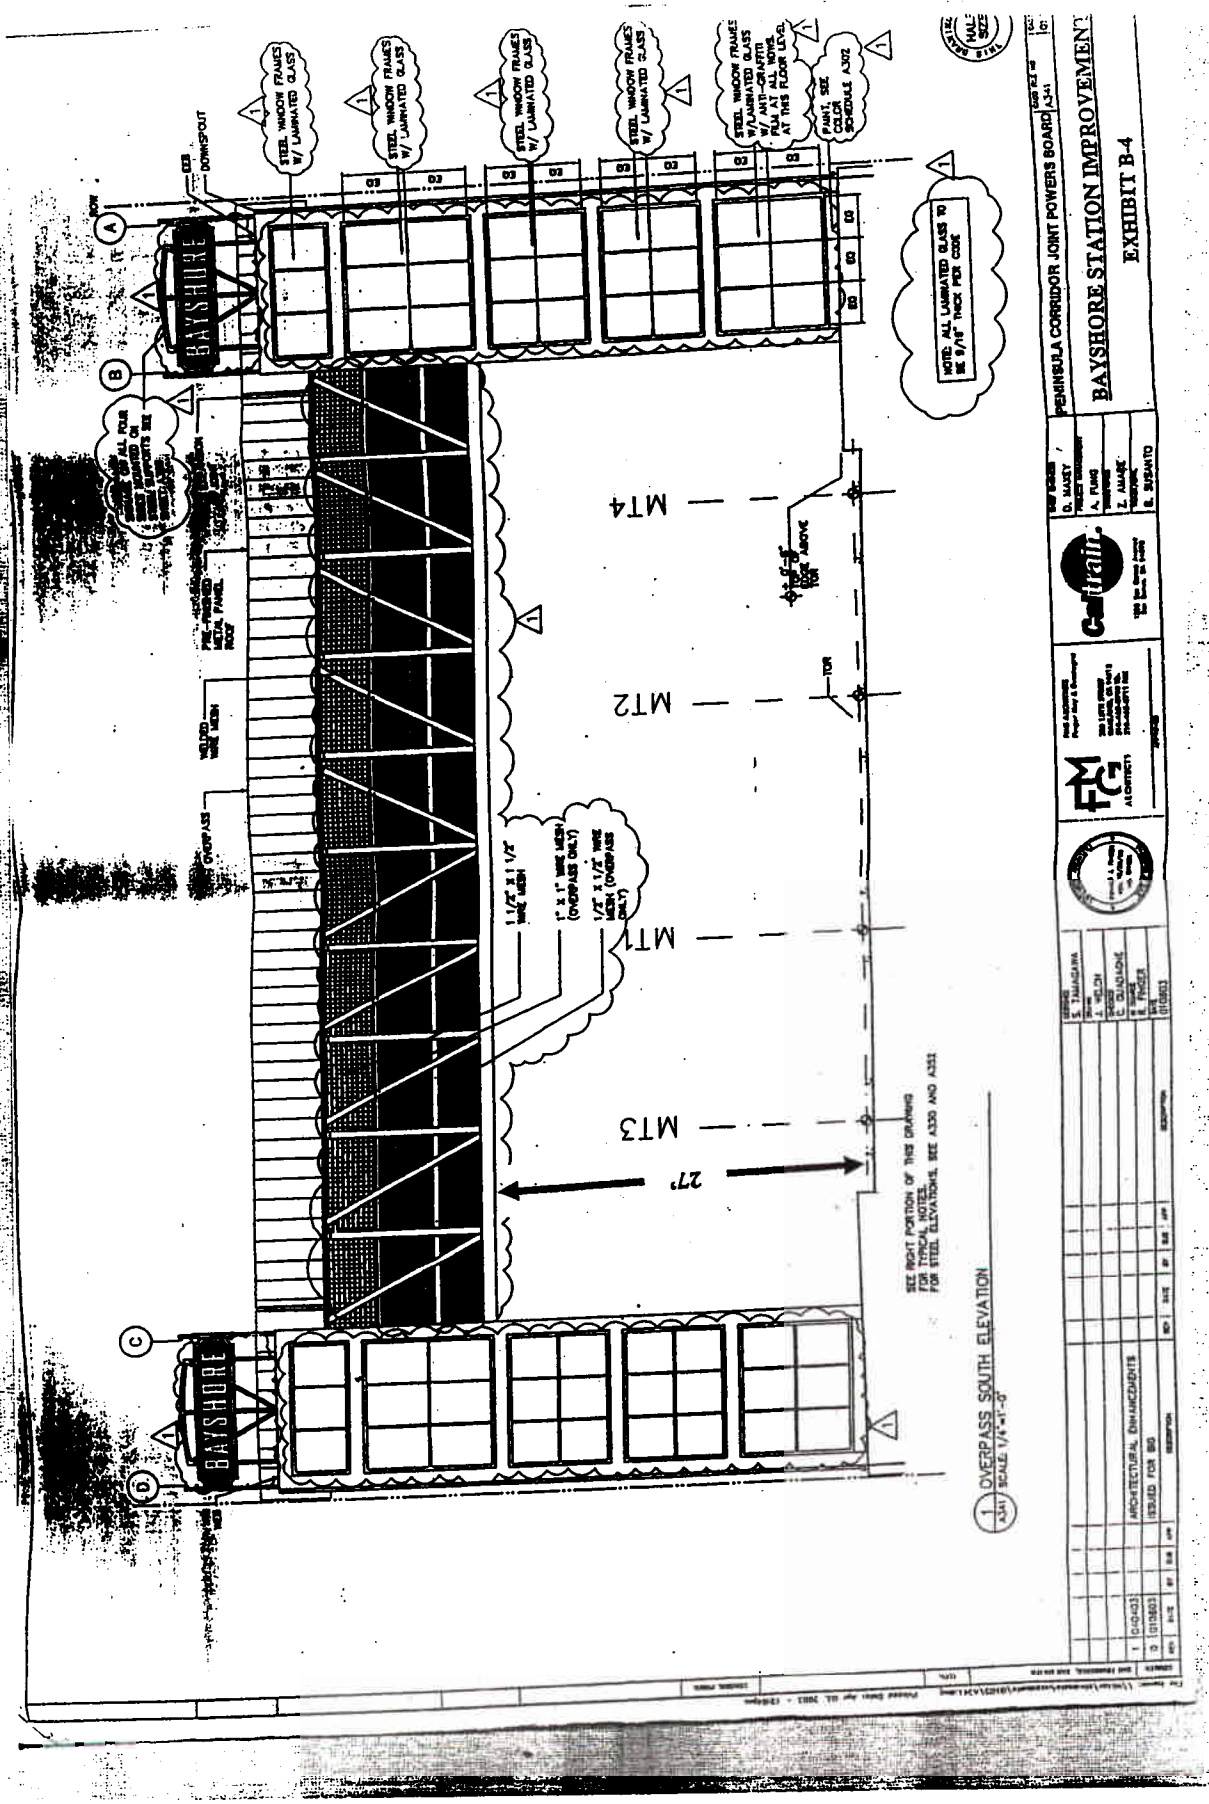
PENINSULA CORRIDOR JOINT POWERS BOARD
BAYSHORE STATION IMPROVEMENT
EXHIBIT B-4
BAYSHORE
BAYSHORE
MT4
MT2
MT1
MT3
27'
OVERPASS SOUTH ELEVATION
SEE RIGHT PORTION OF THIS DRAWING FOR TYPICAL NOTES. FOR STEEL ELEVATIONS, SEE A330 AND A331
NOTE: ALL LAMINATED GLASS TO BE 9/16" THICK PER CODE
STEEL WINDOW FRAMES W/ LAMINATED GLASS
PAINT, SEE COLOR SCHEDULE A302
ARCHITECTURAL ENHANCEMENTS
ISSUED FOR BID

APPENDIX B