APPENDIX A

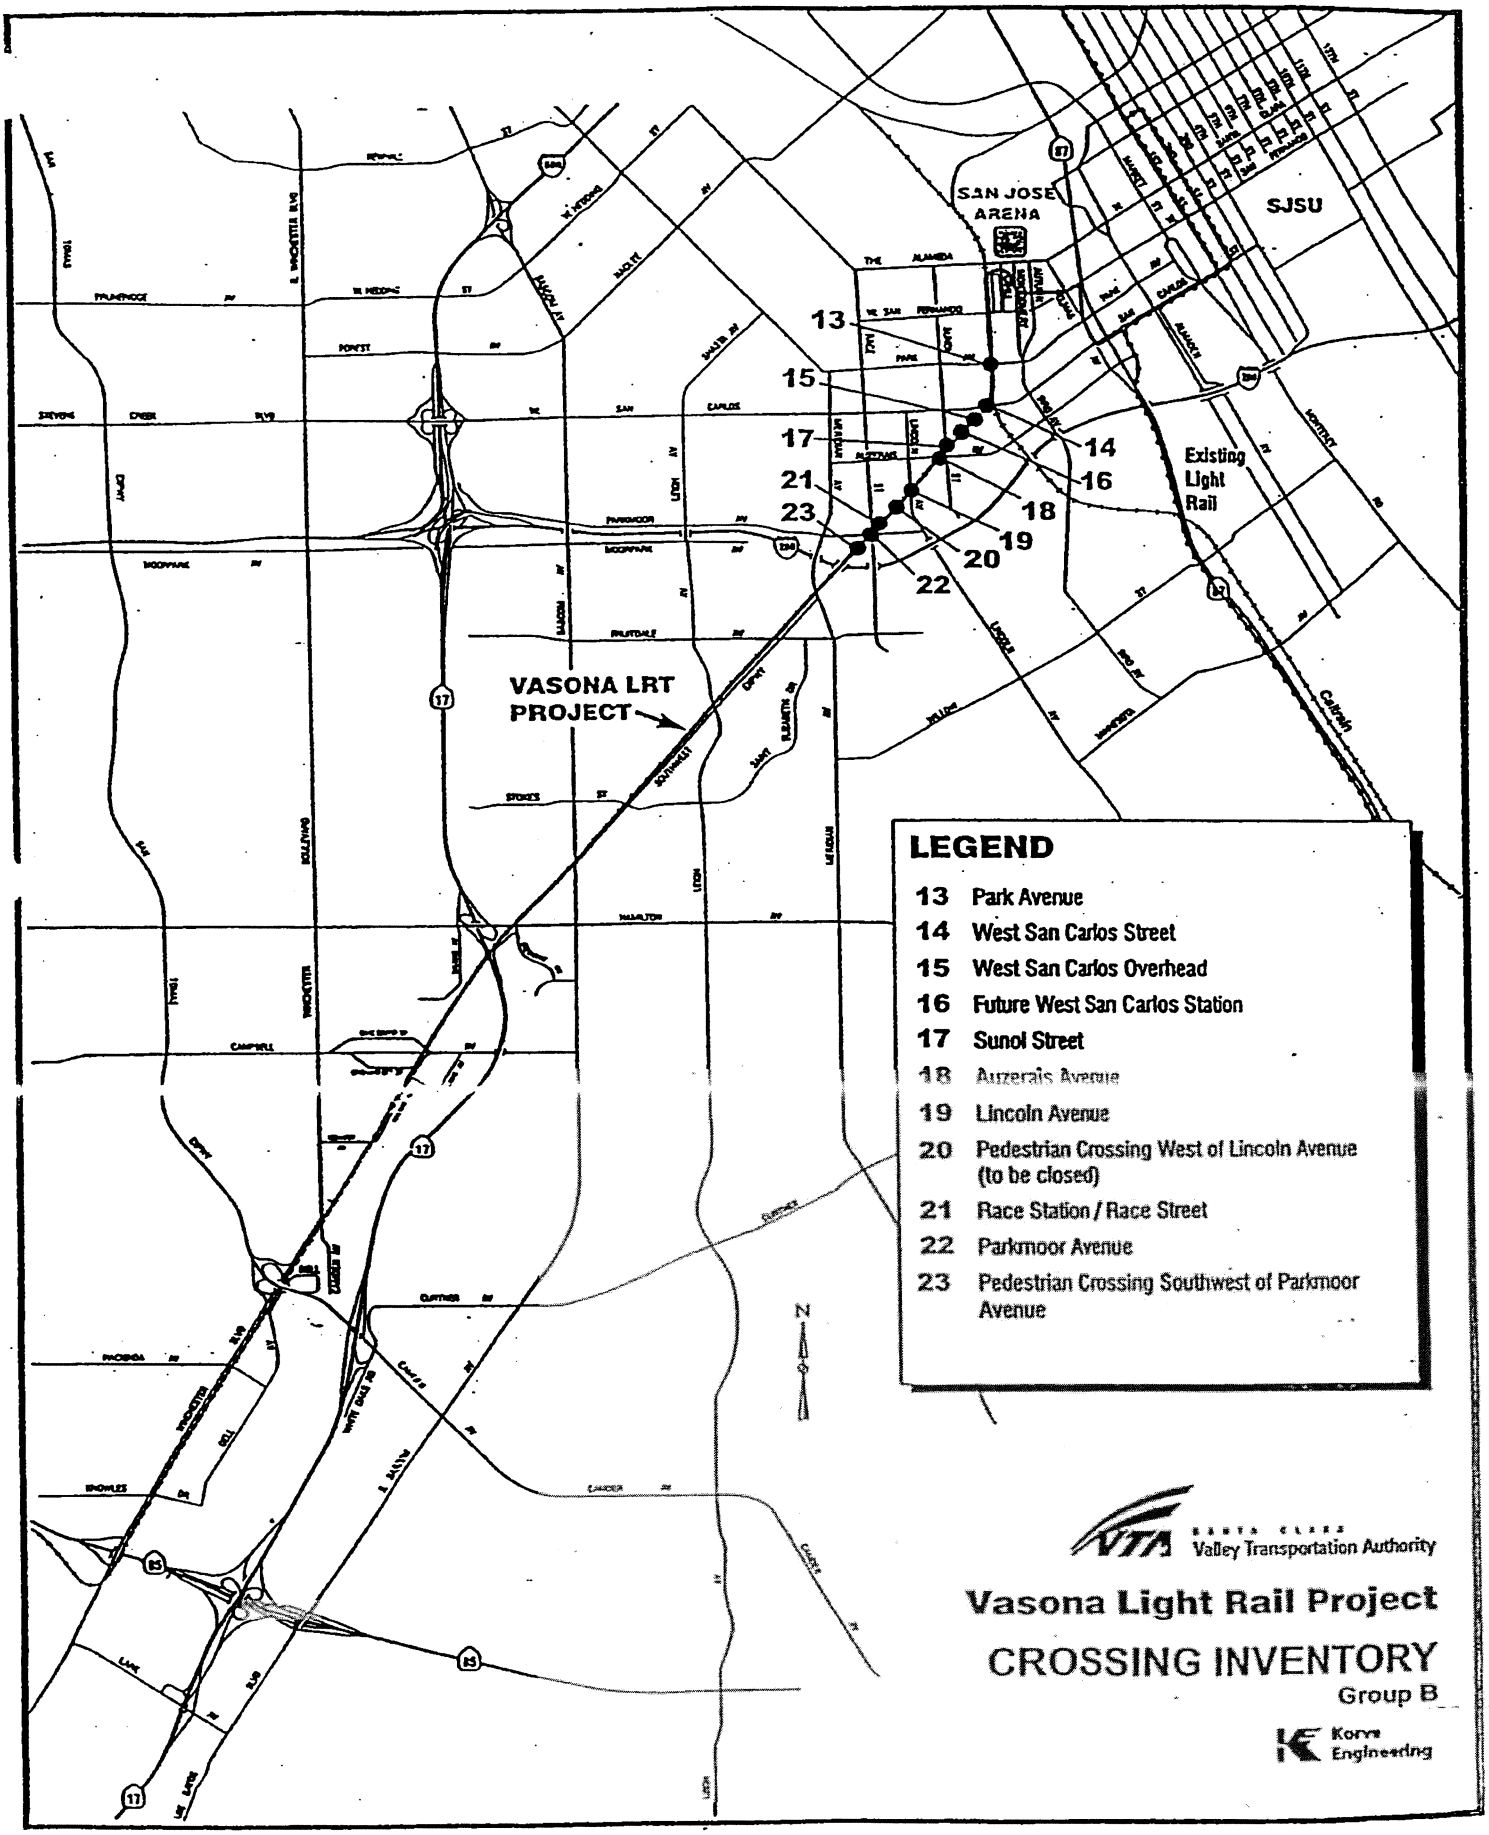
SAN JOSE ARENA
SJSU
Existing Light Rail
VASONA LRT PROJECT
13
14
15
16
17
18
19
20
21
22
23
LEGEND
13 Park Avenue
14 West San Carlos Street
15 West San Carlos Overhead
16 Future West San Carlos Station
17 Sunol Street
18 Auzerais Avenue
19 Lincoln Avenue
20 Pedestrian Crossing West of Lincoln Avenue (to be closed)
21 Race Station / Race Street
22 Parkmoor Avenue
23 Pedestrian Crossing Southwest of Parkmoor Avenue
N
VTA Santa Clara Valley Transportation Authority
Vasona Light Rail Project
CROSSING INVENTORY
Group B
Korve Engineering

APPENDIX B

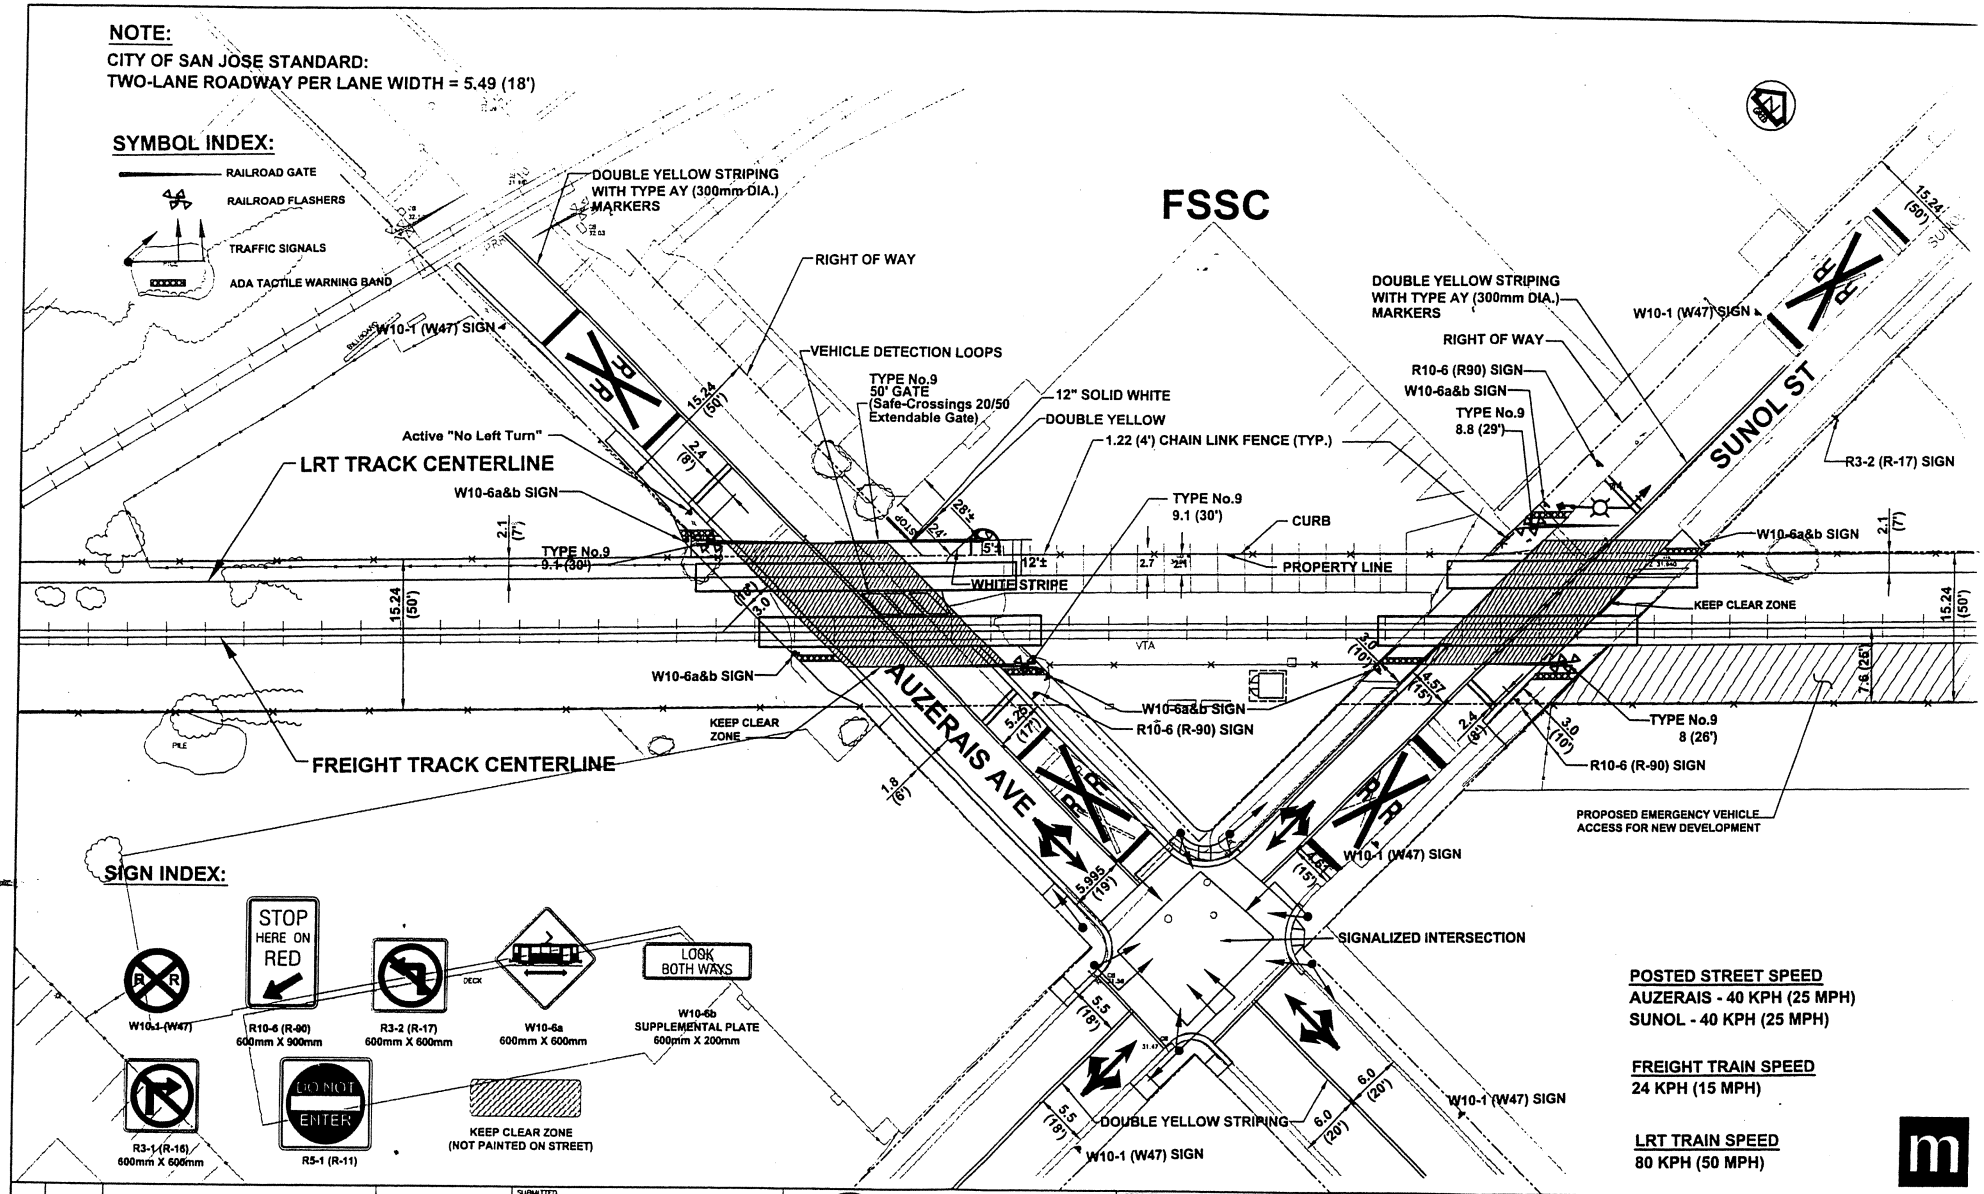

NO.	DATE	REVISIONS
	4-25-05	

SUBMITTED
DESIGNED | CHECKED
DRAWN | CADD FILE NAME GDCTI020

Measure B Transportation Improvement Program County of Santa Clara
VTA Santa Clara Valley Transportation Authority

APPROVED
Vasona General Design Consultant
Parsons Brinckerhoff Quade & Douglas, Inc.
in association with
MK Centennial and Korve Engineering
CADD FILE DATE | SCALE 1:500
PLOT DATE | BOARD APPROVAL DATE

VASONA LIGHT RAIL PROJECT
INTERSECTION CONCEPT PLAN
SUNOL ST / AUZERAIS AVE
REVISED PER RULE 47
PETITION TO MODIFY

SHEET OF
DRAWING NO.
REVISION
PCA NO. | CONTRACT NO. | FILE LOCATION

F:\E...\Projects\9981990\Vas\Group B\GDCTI020.DWG,DWG 01/23/01 at 08:10
XREF: GDH-Vasona.dwg XREF: Sheet16.dwg
XREF: GDH-VSOL.dwg XREF: Sheet17.dwg
XREF: 32BaETDI.dwg XREF: Sheet18.dwg
XREF: GDCntl01.dwg XREF: Sheet19.dwg
XREF: 32Bcntp01.dwg XREF: Sheet20.dwg
XREF: Sheet15.dwg XREF: Sheet21.dwg
XREF: XCP_GATES.dwg

APPENDIX C

CPUC DECISION 04-11-035
SCVTA FACILITIES ON AUZERAIS INVESTMENT PROPERTY
AUZERAIS AVENUE DRIVEWAY
PETITION TO MODIFY

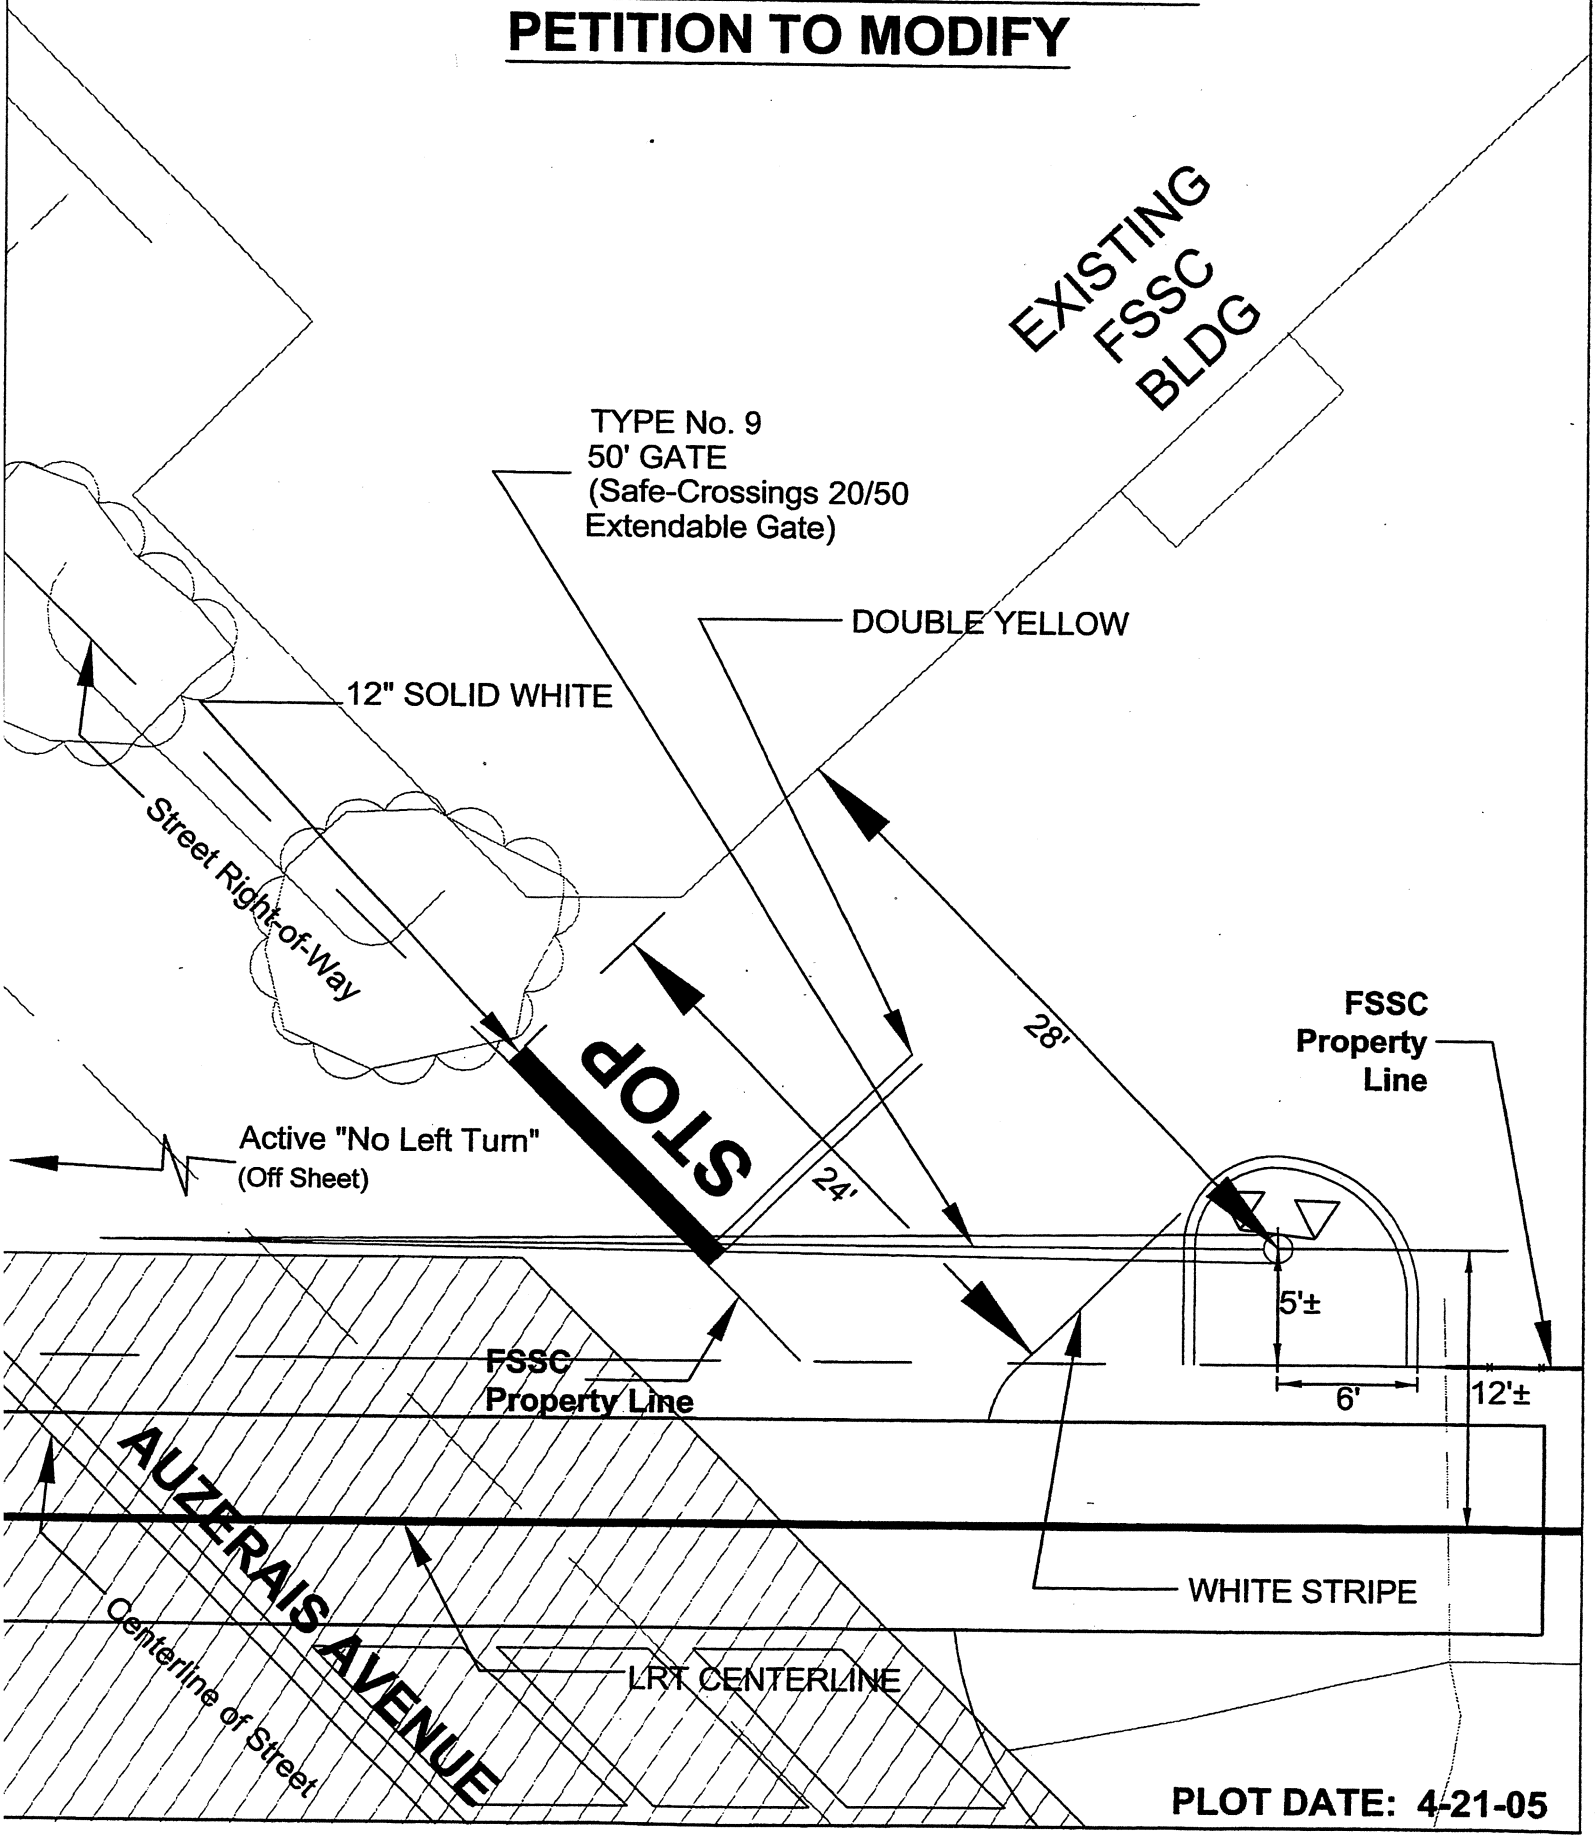

PLOT DATE: 4-21-05