ATTACHMENT A

PREPARED BY:
PARDUE, CORNWELL & ASSOCIATES, INC.
Planning · Engineering · Surveying
151 KALMUS DRIVE BLDG. M, SUITE-2
COSTA MESA, CALIF. 92626
(714) 241-9400 241-3432 FAX

S.D.G.&E. TRANSMISSION CORRIDORS EXHIBIT

1"=300'

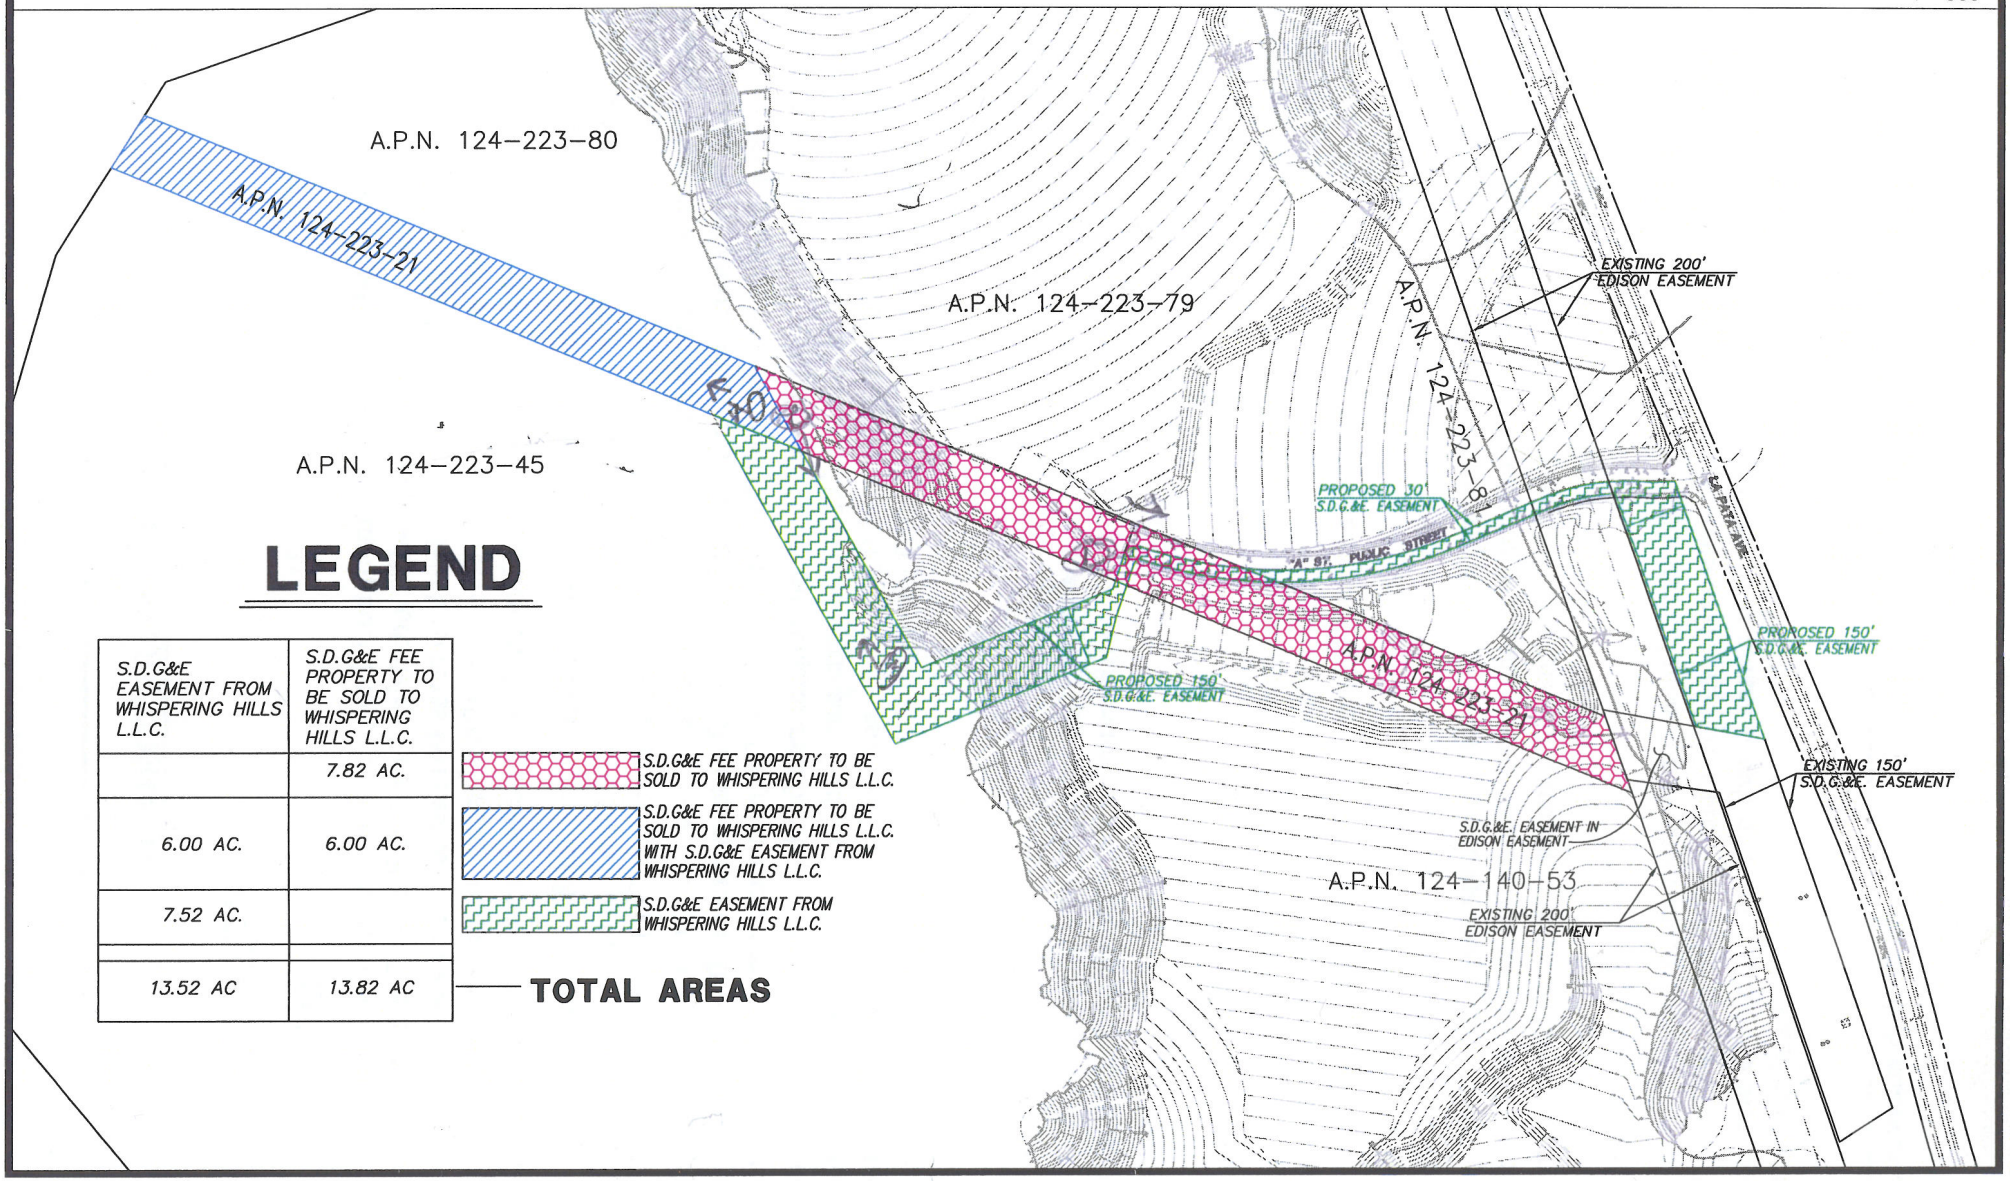

LEGEND

S.D.G&E EASEMENT FROM WHISPERING HILLS L.L.C.	S.D.G&E FEE PROPERTY TO BE SOLD TO WHISPERING HILLS L.L.C.	
	7.82 AC.	S.D.G&E FEE PROPERTY TO BE SOLD TO WHISPERING HILLS L.L.C.
6.00 AC.	6.00 AC.	S.D.G&E FEE PROPERTY TO BE SOLD TO WHISPERING HILLS L.L.C. WITH S.D.G&E EASEMENT FROM WHISPERING HILLS L.L.C.
7.52 AC.		S.D.G&E EASEMENT FROM WHISPERING HILLS L.L.C.
13.52 AC	13.82 AC	TOTAL AREAS